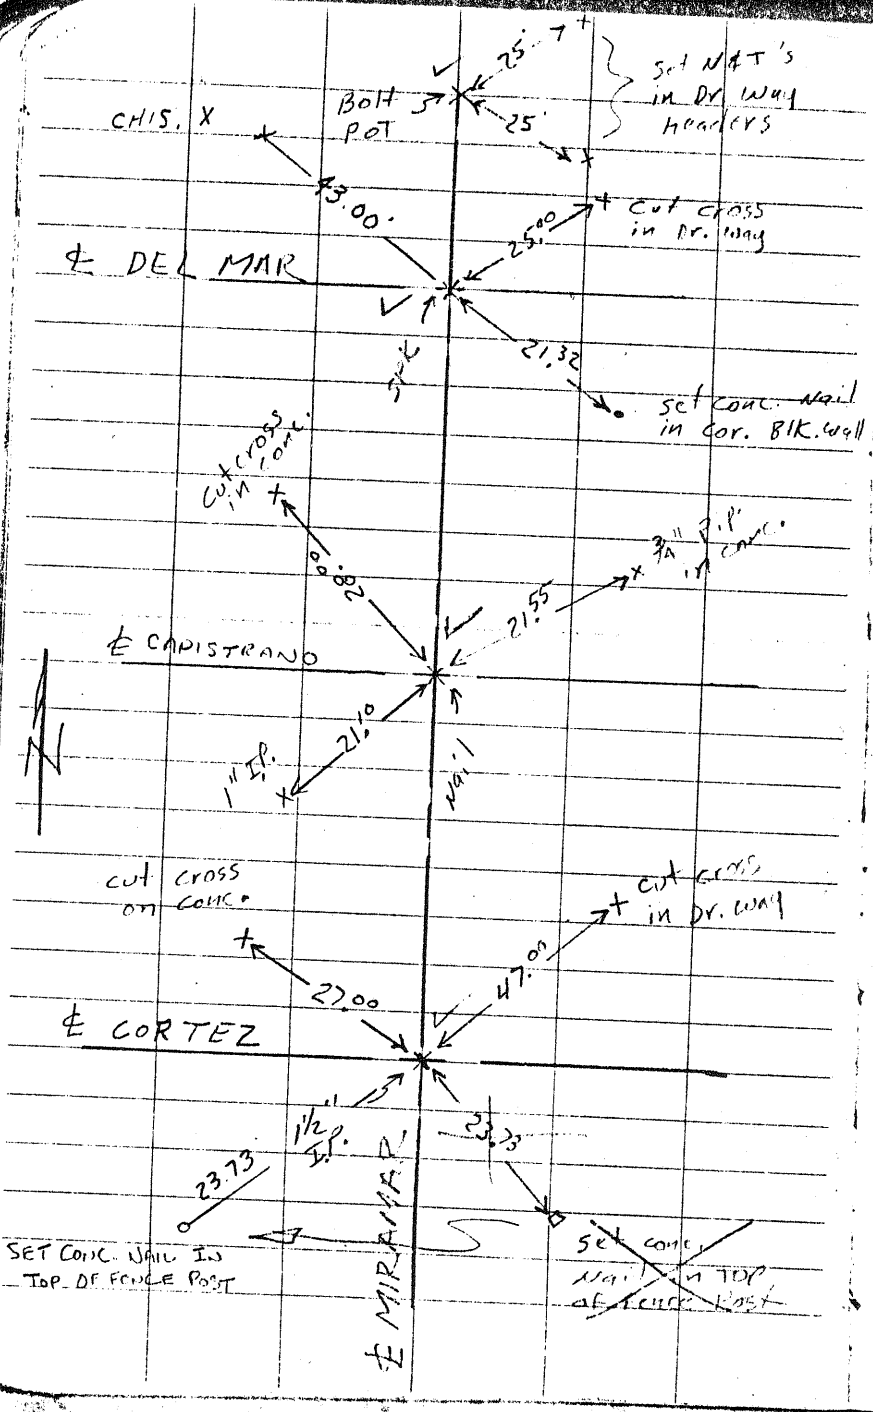
CHIS. X
Bolt Pot
25'
25'
Set N&T's in Dr. Way headers
43.00'
25.00
Cut cross in Dr. Way
℄ DEL MAR
21.32
Spk
Set Conc. Nail in Cor. Blk. Wall
Cut cross in conc.
28.00
21.55
3/4" P.P. in conc.
℄ CAPISTRANO
21.10
1" I.P.
Nail
N
cut cross on conc.
27.00
47.00
cut cross in Dr. Way
℄ CORTEZ
1 1/2" I.P.
23.73
23.73
SET CONC. NAIL IN TOP OF FENCE POST
Set conc. Nail in TOP of Fence Post
℄ MIRAMAR

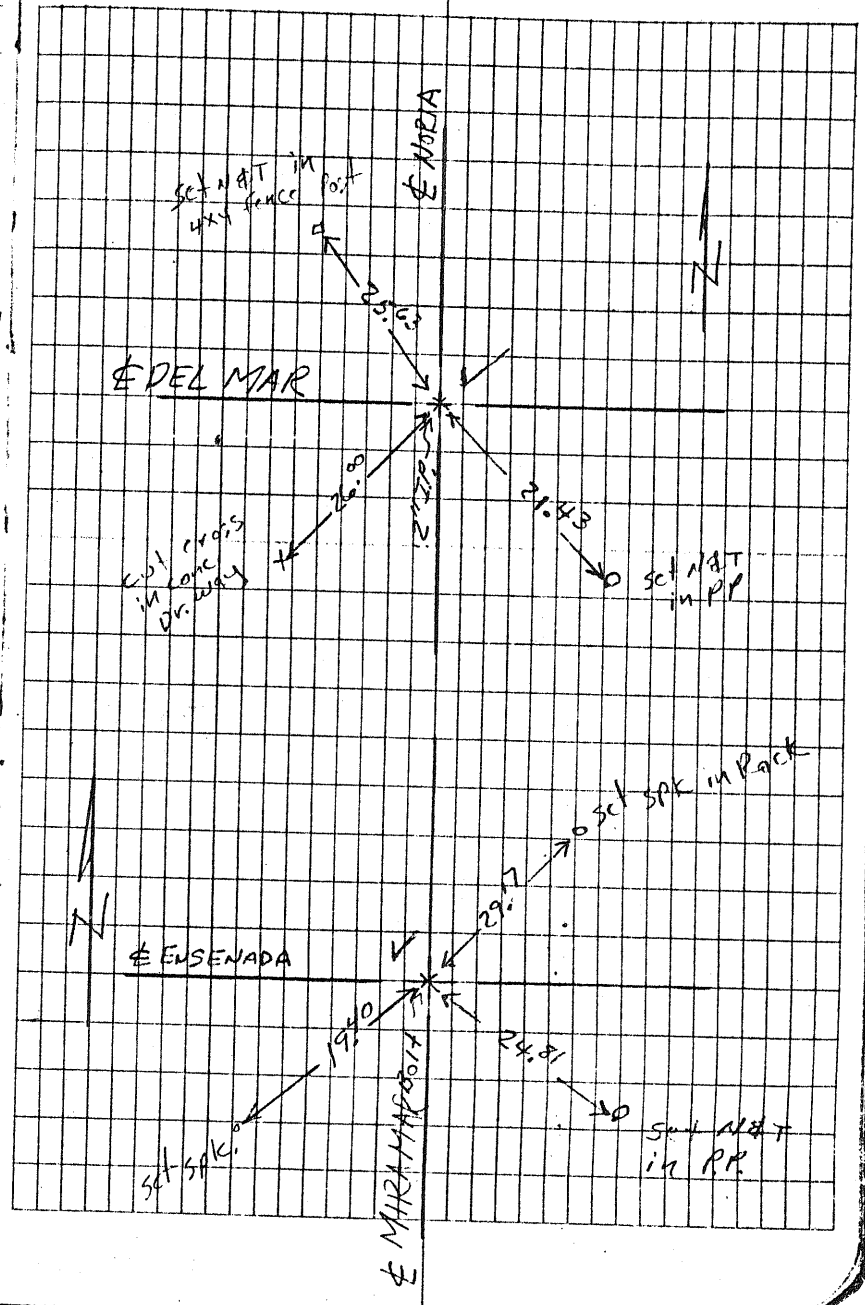
Set N&T in 4x4 fence post
℄ NORTA
25.63
℄ DEL MAR
26.00
2" I.P.
21.43
Cut cross in conc. Dr. Way
Set N&T in PP
N
Set Spk in Rock
29.17
℄ ENSENADA
19.40
24.81
Set Spk.
Set N&T in PP
℄ MIRAMAR BOLT