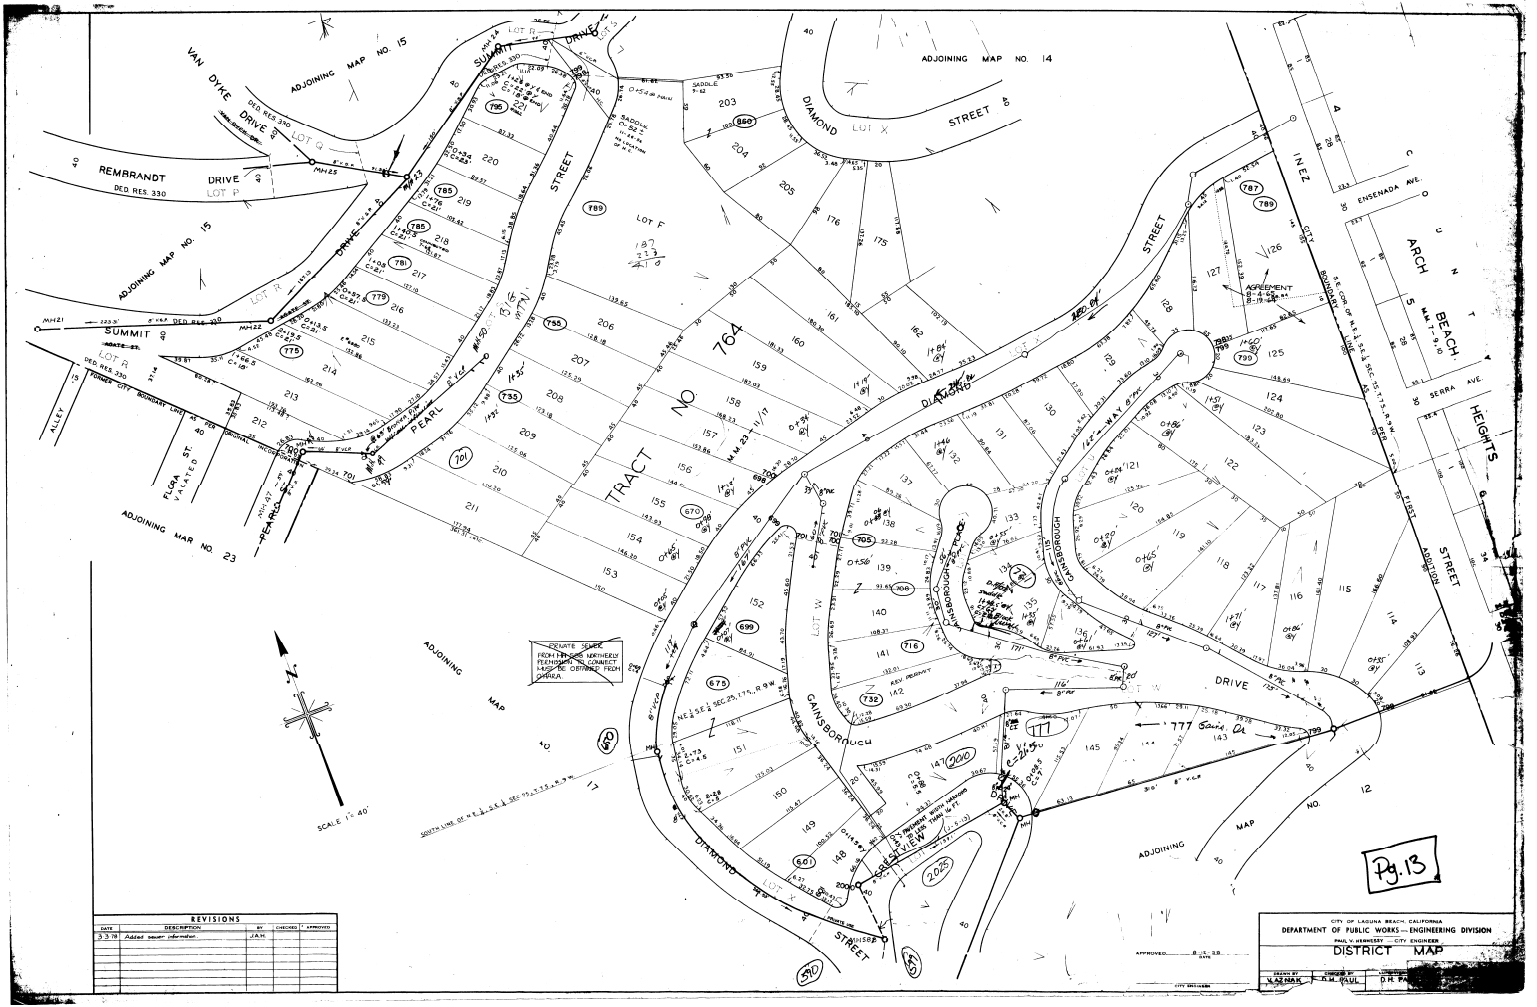

REVISIONS				
DATE	DESCRIPTION	BY	CHECKED	APPROVED
3-3-78	Added sewer information	JAH		

CITY OF LAGUNA BEACH, CALIFORNIA
DEPARTMENT OF PUBLIC WORKS — ENGINEERING DIVISION
PAUL V. HERMBERY — CITY ENGINEER
DISTRICT MAP

APPROVED: 8-15-58

DRAWN BY	CHECKED BY	TRACED BY
V.S. PARK	R.M. PAUL	D.H. PA