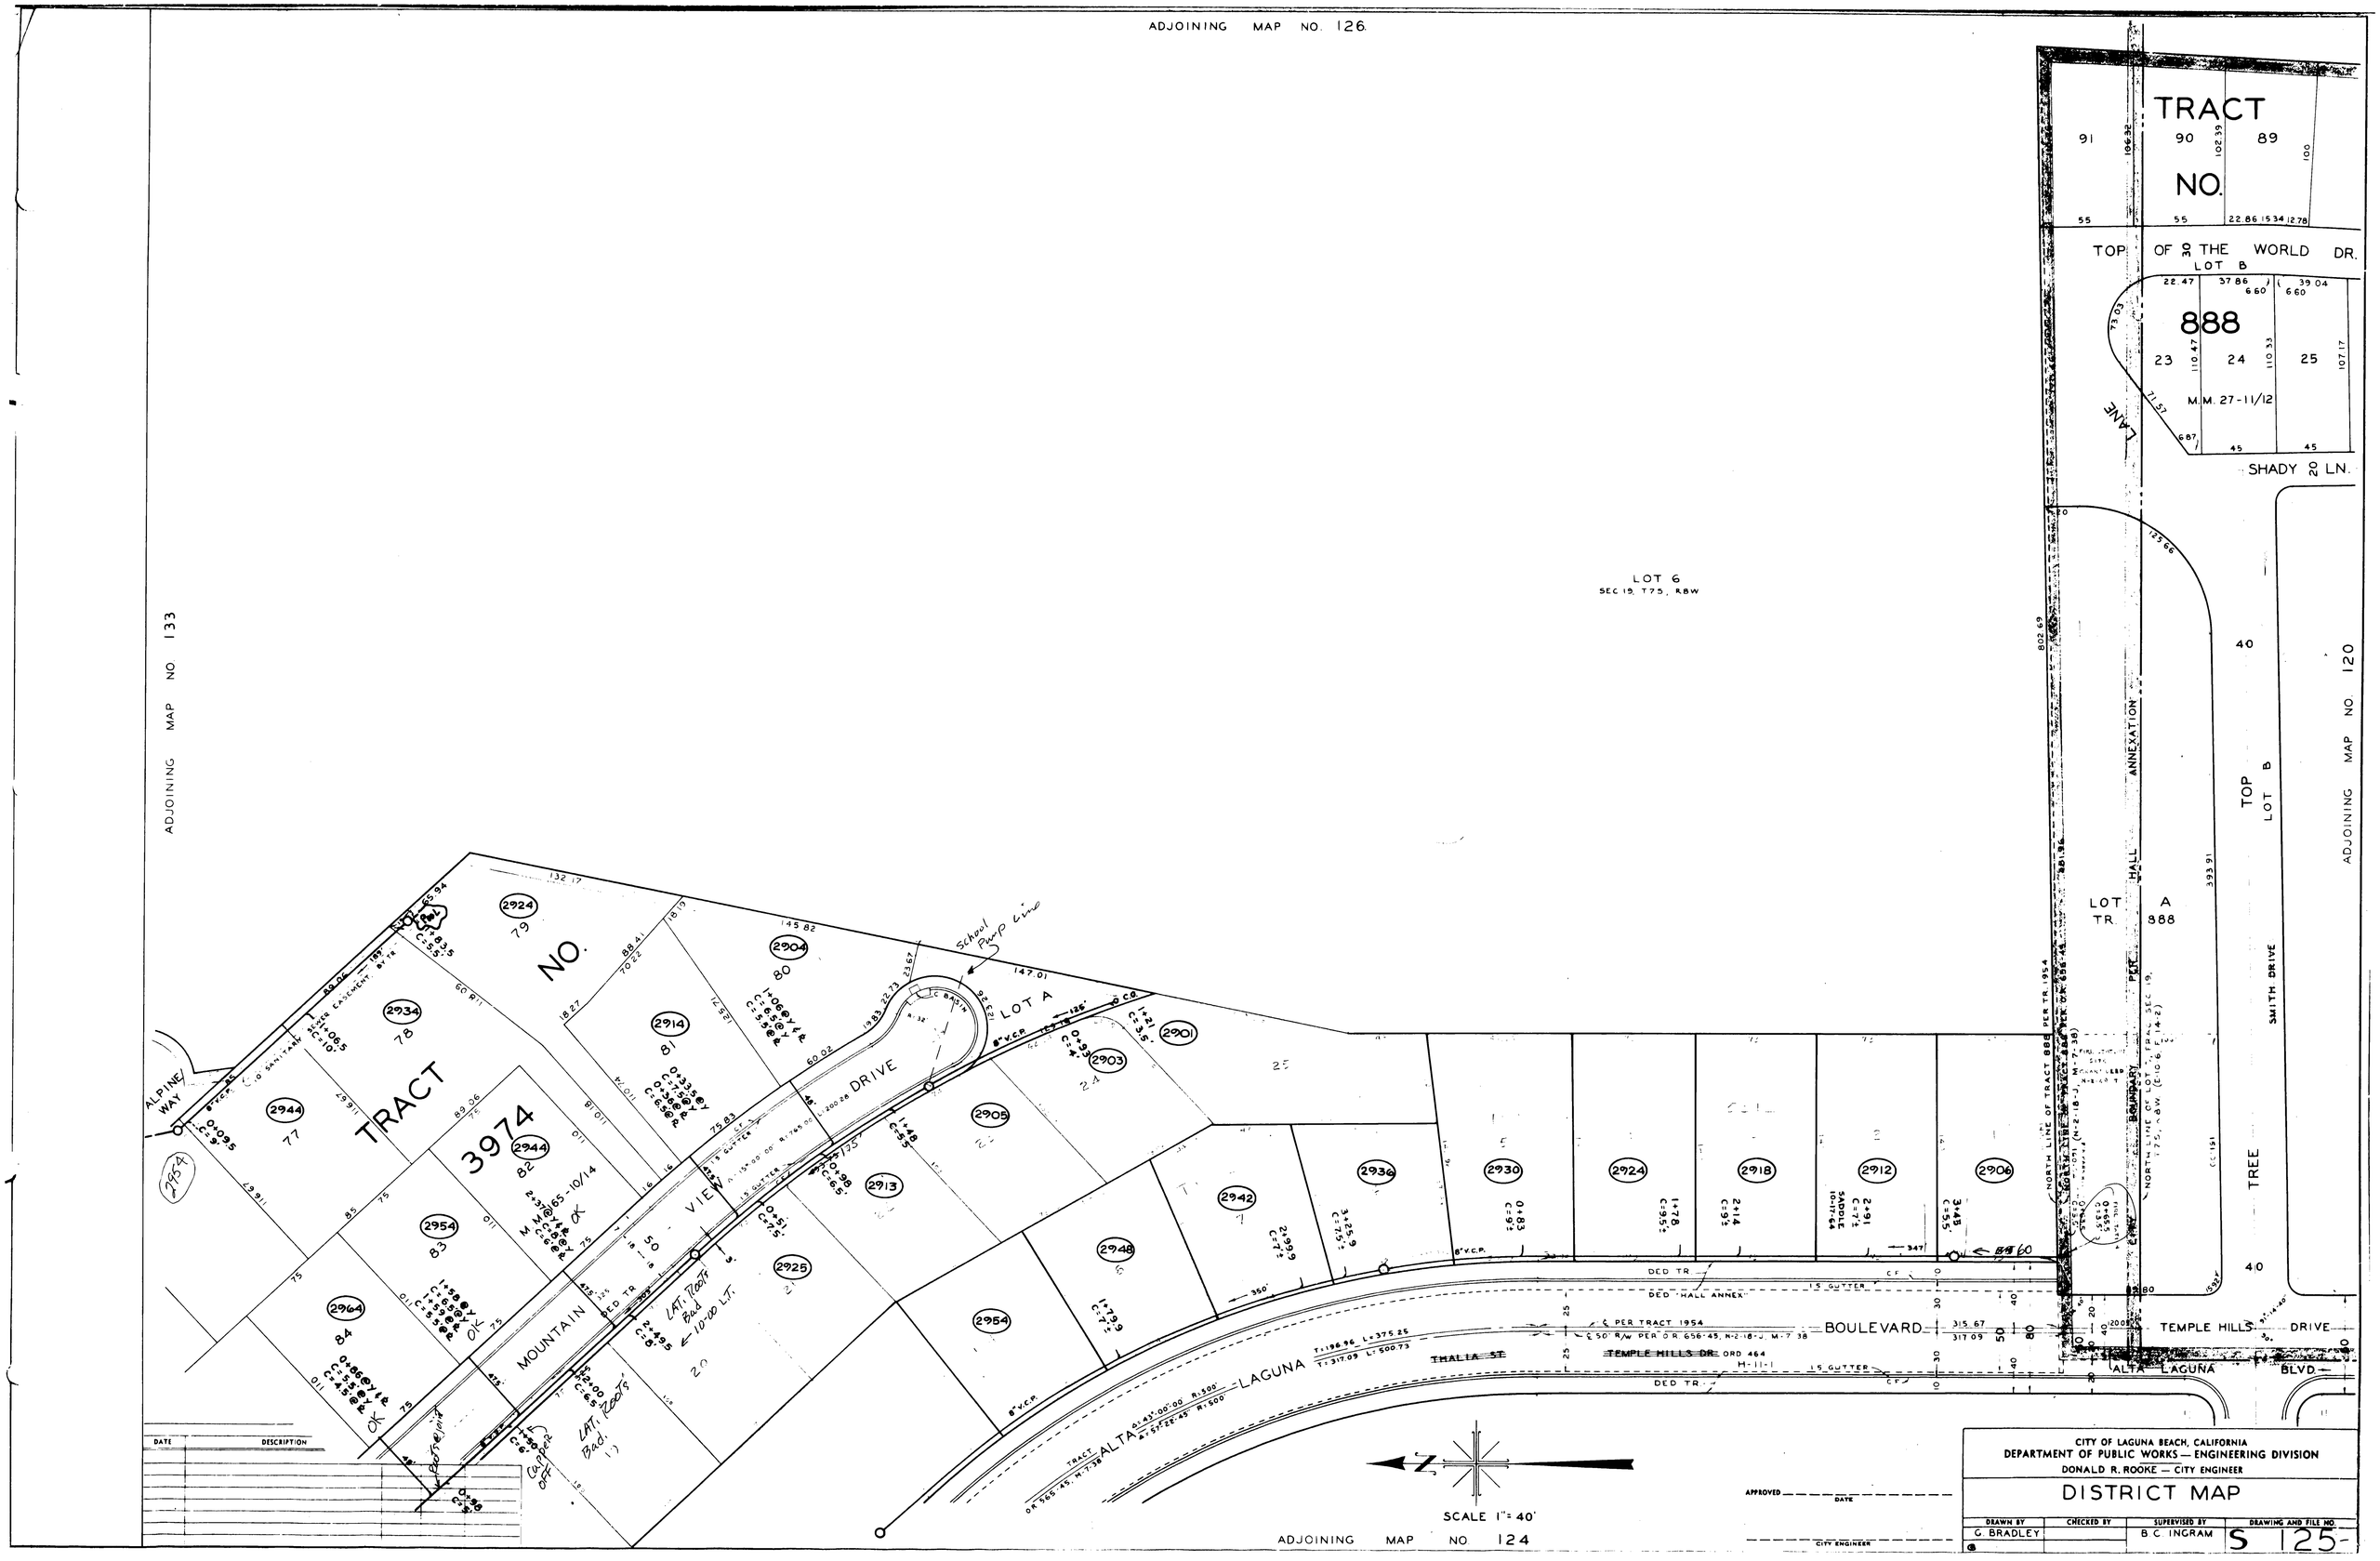
ADJOINING MAP NO. 126
ADJOINING MAP NO. 133
ADJOINING MAP NO. 120
ADJOINING MAP NO. 124
TRACT NO. 3974
TRACT NO. 888
TOP OF THE WORLD DR.
LOT B
M.M. 27-11/12
SHADY LN.
LOT 6
SEC 19, T7S, R8W
LOT A
TR. 888
TOP
LOT B
SMITH DRIVE
TREE
ANNEXATION
HALL
BOUNDARY
LANE
ALPINE WAY
MOUNTAIN VIEW DRIVE
LOT A
School Pump Line
BOULEVARD
TEMPLE HILLS DRIVE
ALTA LAGUNA BLVD.
ALTA LAGUNA
THALIA ST.
TEMPLE HILLS DR.
DED TR.
DED "HALL ANNEX"
SCALE 1" = 40'
DATE
DESCRIPTION
APPROVED
DATE
CITY ENGINEER
CITY OF LAGUNA BEACH, CALIFORNIA
DEPARTMENT OF PUBLIC WORKS — ENGINEERING DIVISION
DONALD R. ROOKE — CITY ENGINEER
DISTRICT MAP
DRAWN BY
G. BRADLEY
CHECKED BY
SUPERVISED BY
B.C. INGRAM
DRAWING AND FILE NO.
S 125-