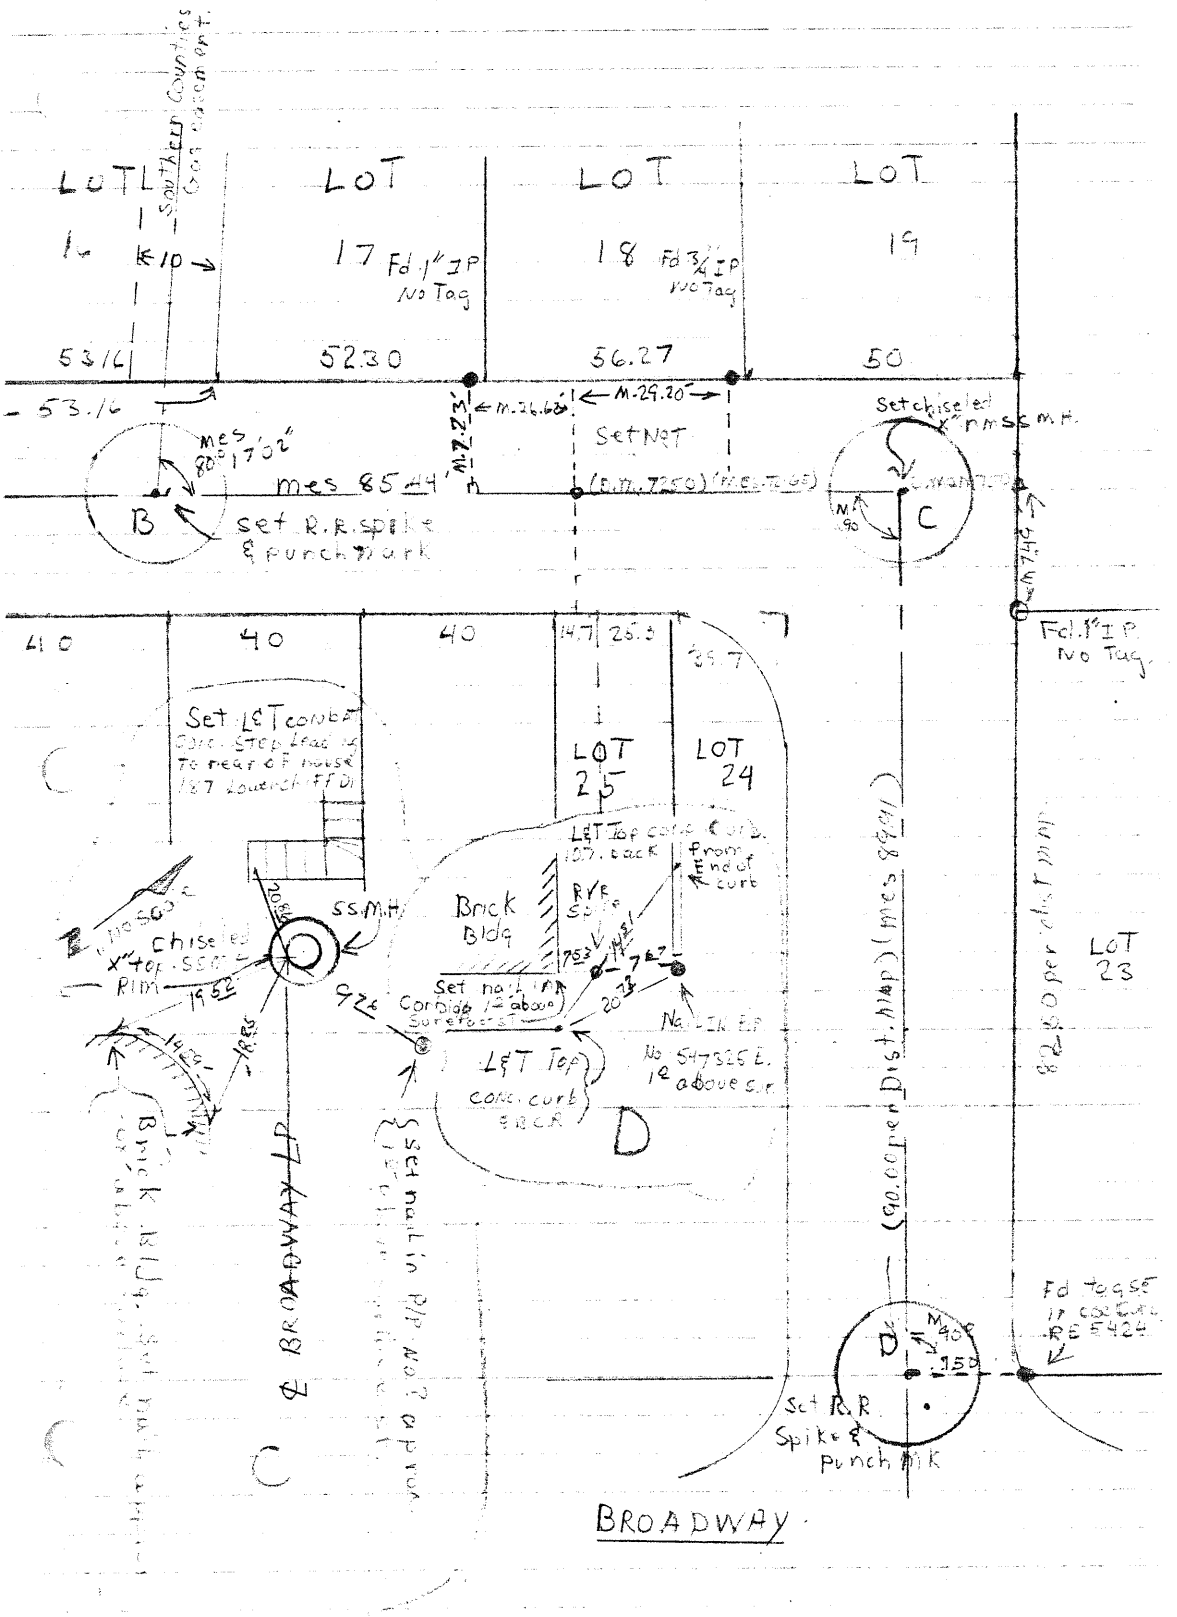
LOT 16
LOT 17
LOT 18
LOT 19
Southern Counties Gas easement
Fd 1" IP No Tag
Fd 3/4 IP No Tag
53.16
52.30
56.27
50
53.16
M.26.68
M.29.20
Set NGT
Set chiseled X" nmss M.H.
mes 80° 17' 02"
mes 85.44'
B
set R.R. spike & punch mark
C
40
40
40
14.7
25.3
39.7
Fd. 1" IP No Tag
Set L&T conb
LOT 25
LOT 24
L&T Top conc. curb 10' back
from End of curb
Brick Bldg
R/R Spike
SS.M.H.
Chiseled X" top SSM RIM
Set nail in Corbida 1" above Surface St
L&T Top conc. curb & BCR
No 547325 E. 1" above S.r.
D
LOT 23
(90.00 per Dist. Map) (mes 89.91)
82.50 per dist map
Brick Bldg.
℄ BROADWAY LP
Set nail in P/P No? approx
Fd tag SE in conc curb RE 5424
Set R.R. Spike & punch MK
BROADWAY