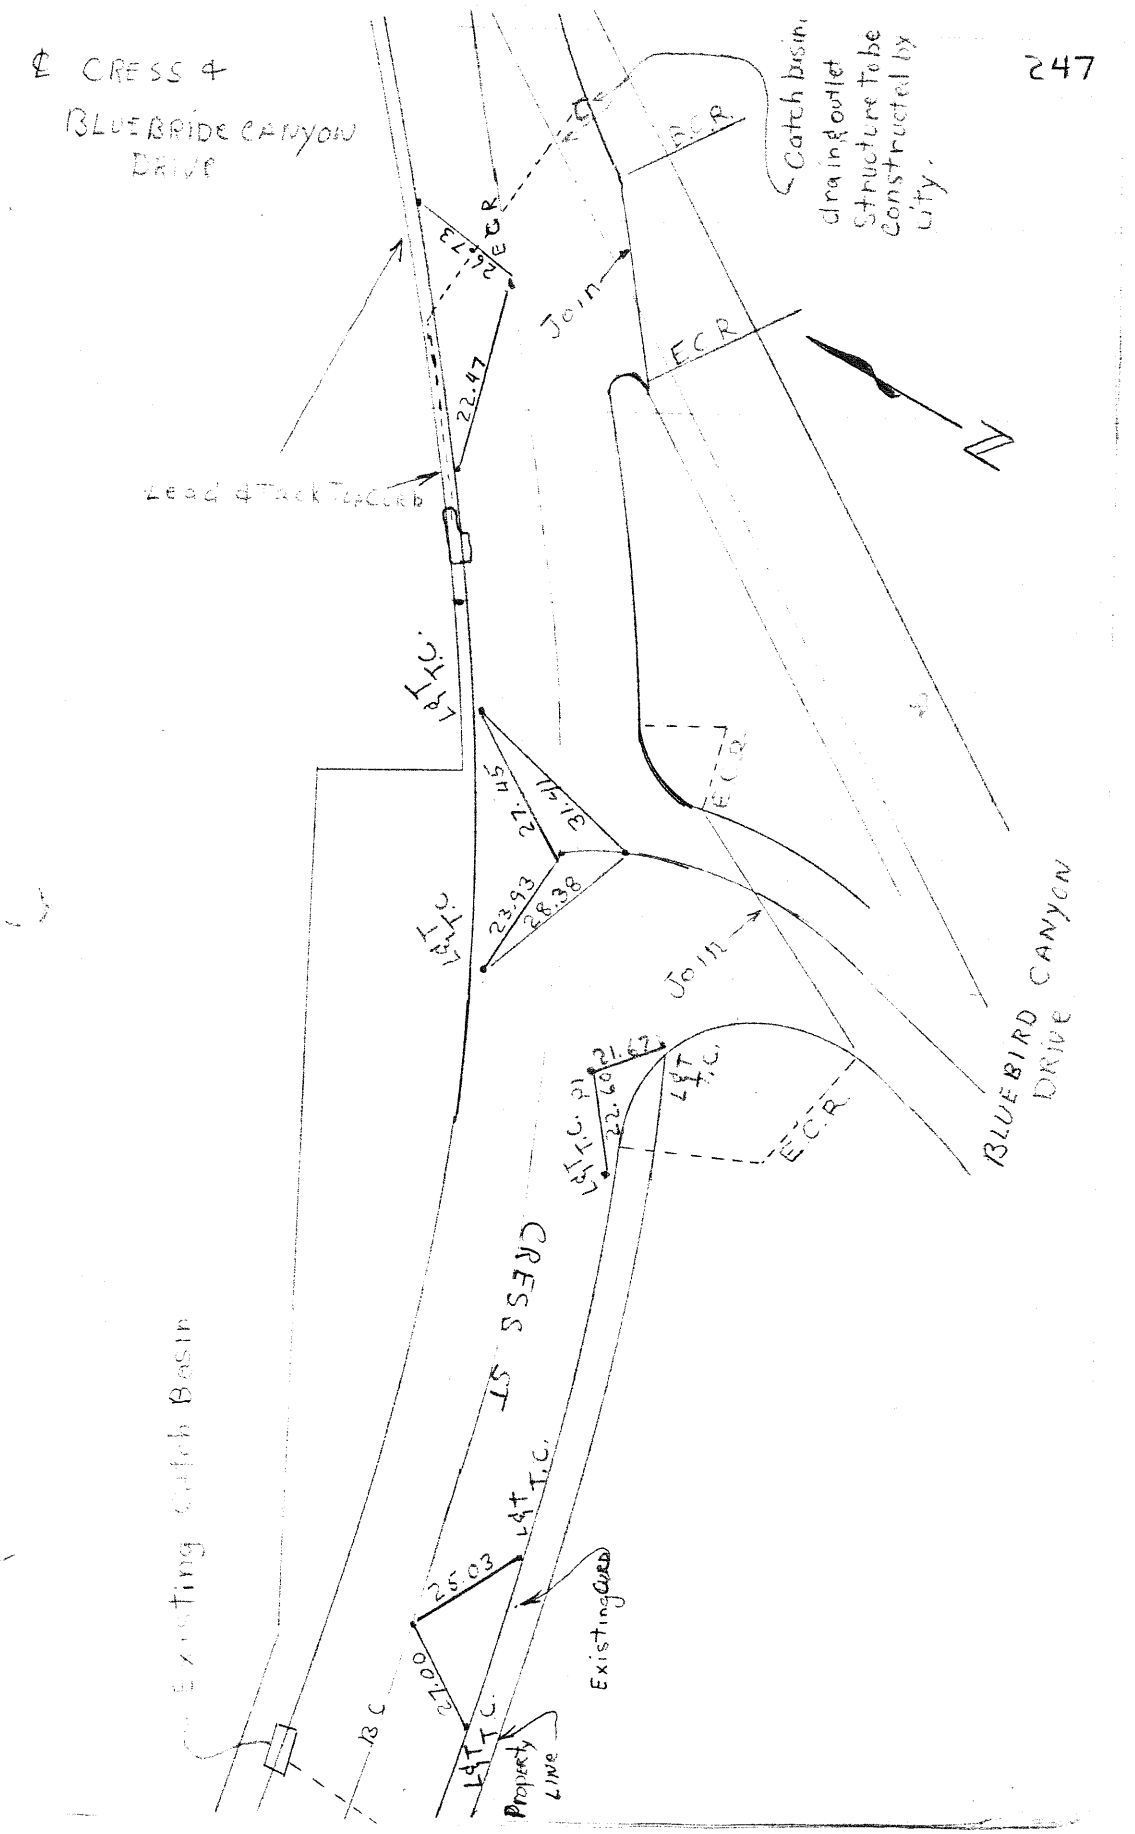
℄ CRESS &
BLUEBRIDE CANYON
DRIVE
Catch basin
drain & outlet
Structure to be
constructed by
city.
E.C.R.
26.73
22.47
Join
E.C.R.
N
Lead & Tack Top Curb
L&T T.C.
27.45
31.41
23.93
28.38
E.C.R.
Join
BLUEBIRD CANYON
DRIVE
21.67
22.60
L&T T.C.
E.C.R.
CRESS ST
Existing Catch Basin
L&T T.C.
25.03
Existing Curb
27.00
B.C.
L&T T.C.
Property
Line