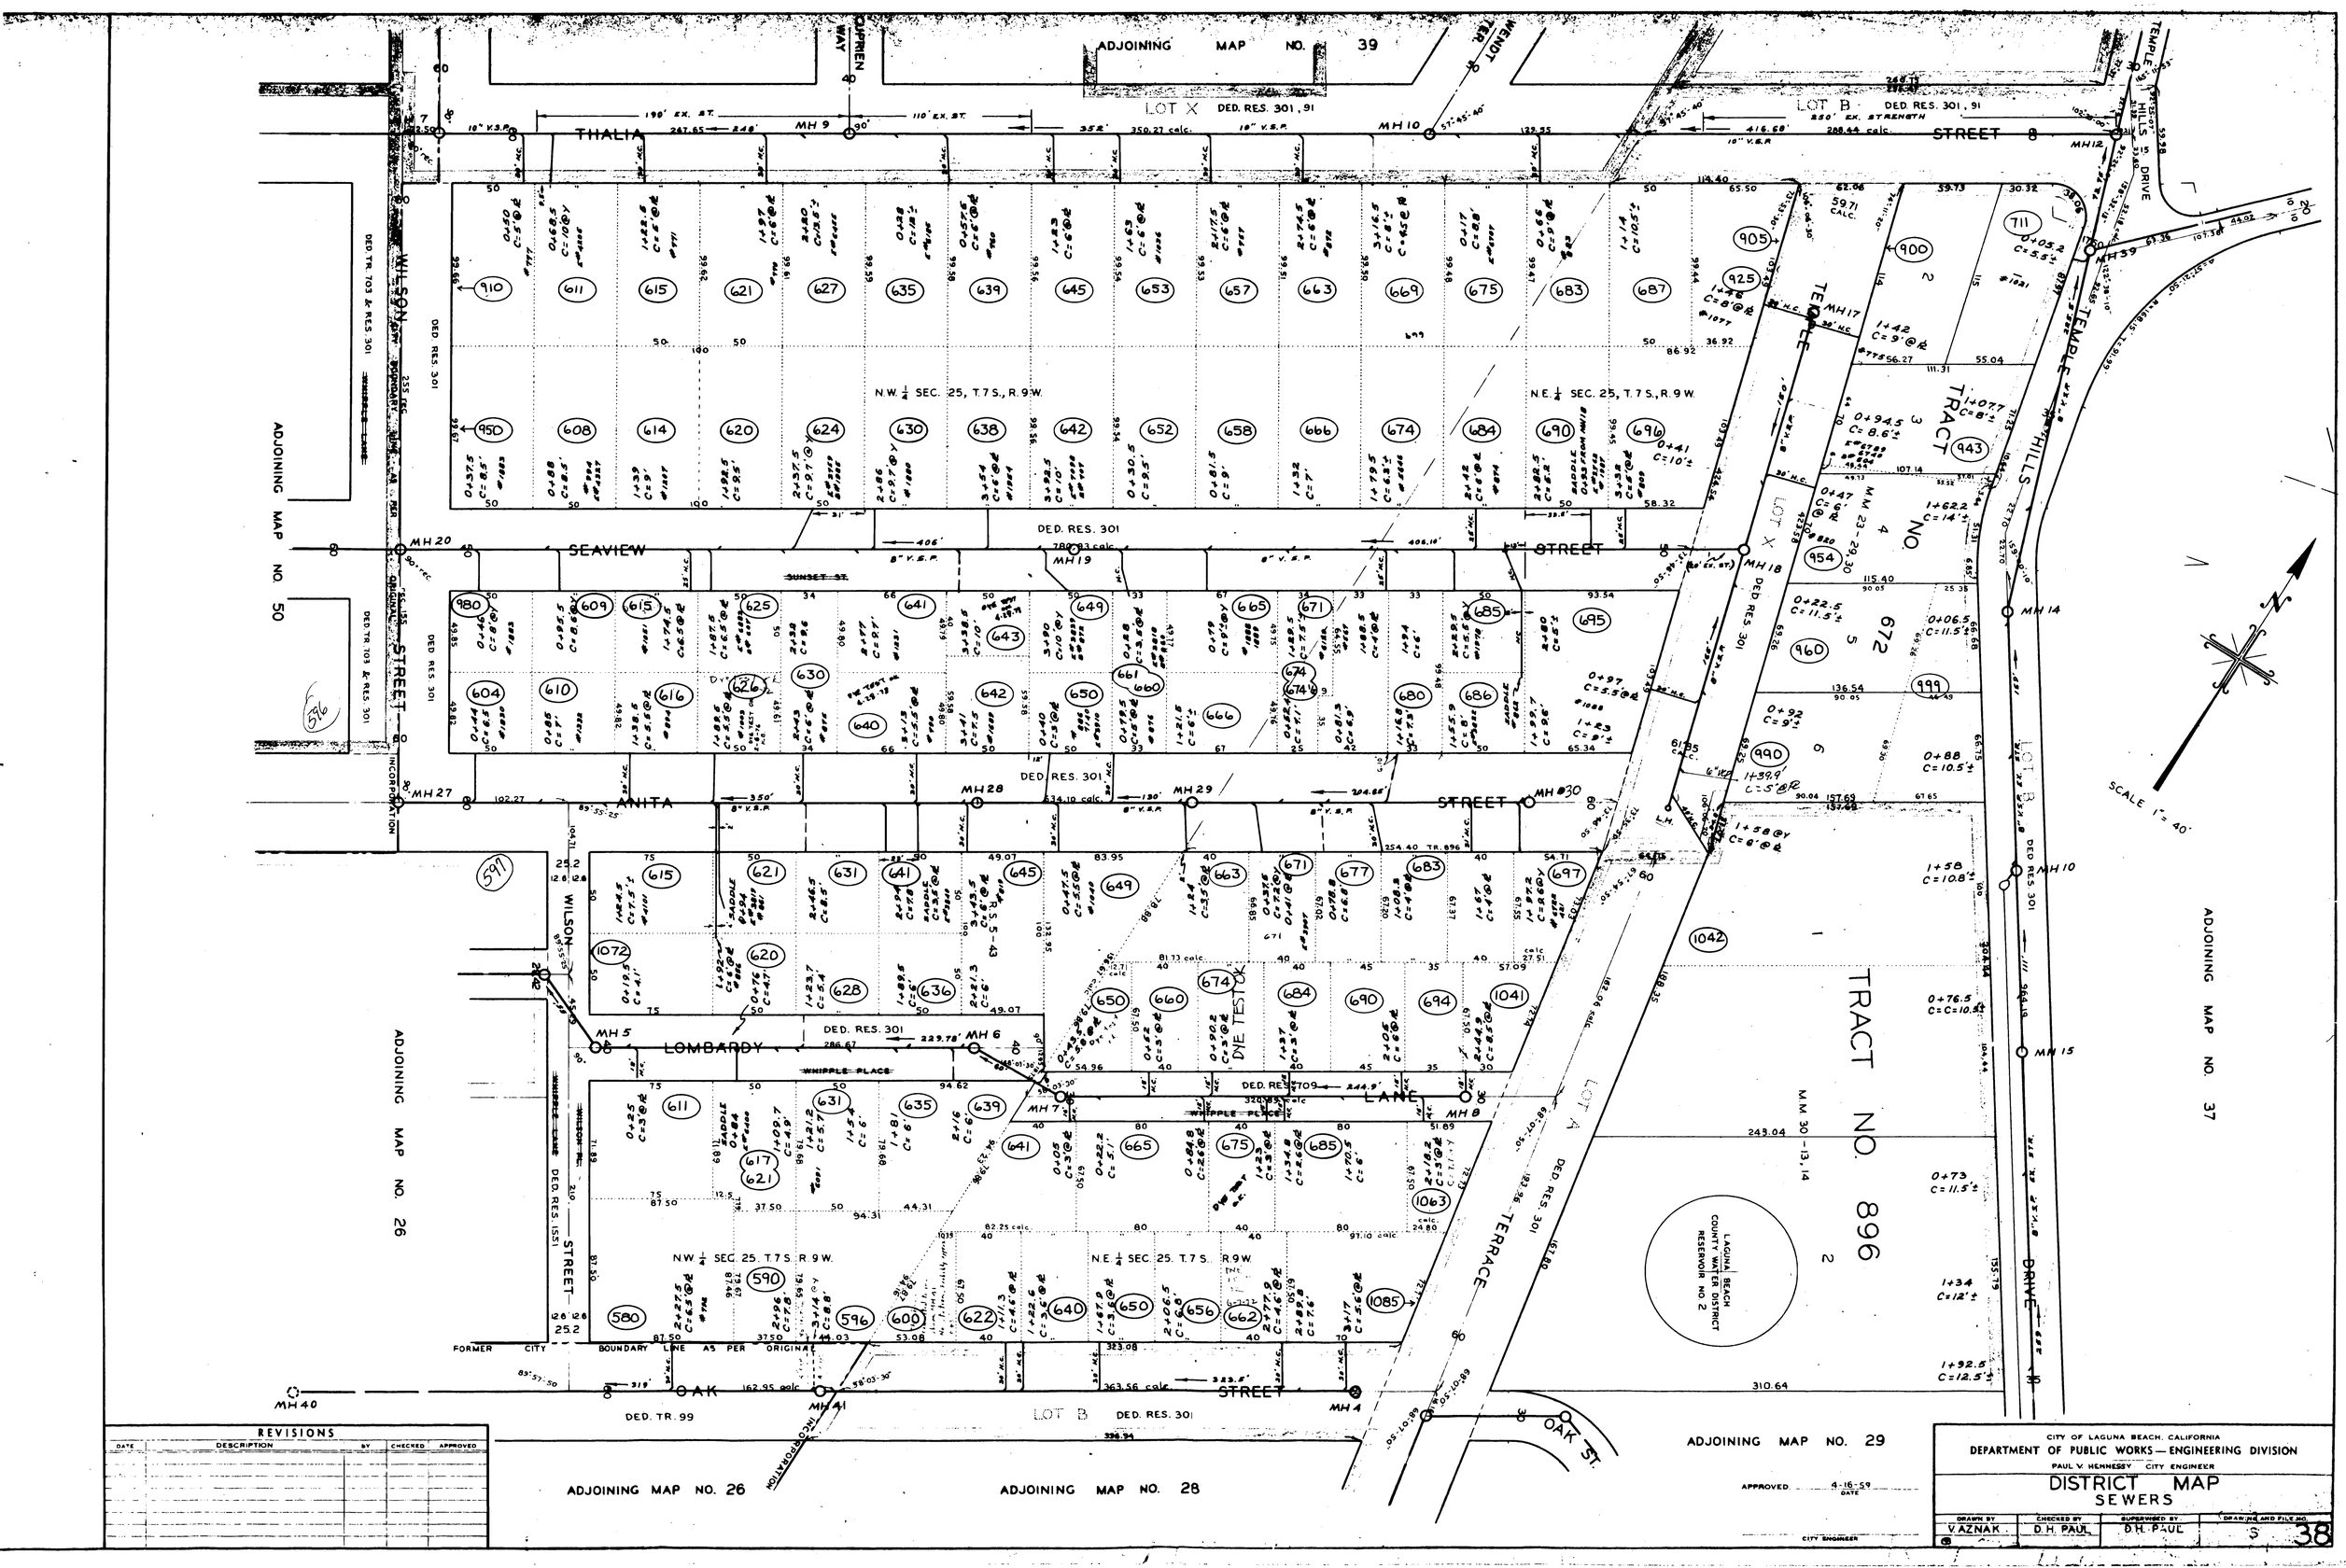
ADJOINING MAP NO. 39
ADJOINING MAP NO. 50
ADJOINING MAP NO. 26
ADJOINING MAP NO. 37
ADJOINING MAP NO. 28
ADJOINING MAP NO. 29
THALIA STREET
SEAVIEW STREET
ANITA STREET
LOMBARDY LANE
OAK STREET
WILSON STREET
TEMPLE HILLS DRIVE
TEMPLE TERRACE
OAK ST.
TRACT NO. 896
TRACT NO. 672
DYE TESTOK
LAGUNA BEACH COUNTY WATER DISTRICT RESERVOIR NO. 2
LOT X DED. RES. 301, 91
LOT B DED. RES. 301, 91
LOT A DED. RES. 301
N.W. 1/4 SEC. 25, T.7 S., R.9 W.
N.E. 1/4 SEC. 25, T.7 S., R.9 W.
DED. RES. 301
DED. TR. 99
DED. TR. 703 & RES. 301
DED. RES. 1551
SCALE 1" = 40'
FORMER CITY BOUNDARY LINE AS PER ORIGINAL INCORPORATION
REVISIONS
DATE
DESCRIPTION
BY
CHECKED
APPROVED
APPROVED 4-16-59
DATE
CITY ENGINEER
CITY OF LAGUNA BEACH, CALIFORNIA
DEPARTMENT OF PUBLIC WORKS — ENGINEERING DIVISION
PAUL V. HENNESSY CITY ENGINEER
DISTRICT MAP
SEWERS
DRAWN BY V. AZNAK
CHECKED BY D.H. PAUL
SUPERVISED BY D.H. PAUL
DRAWING AND FILE NO. S 38