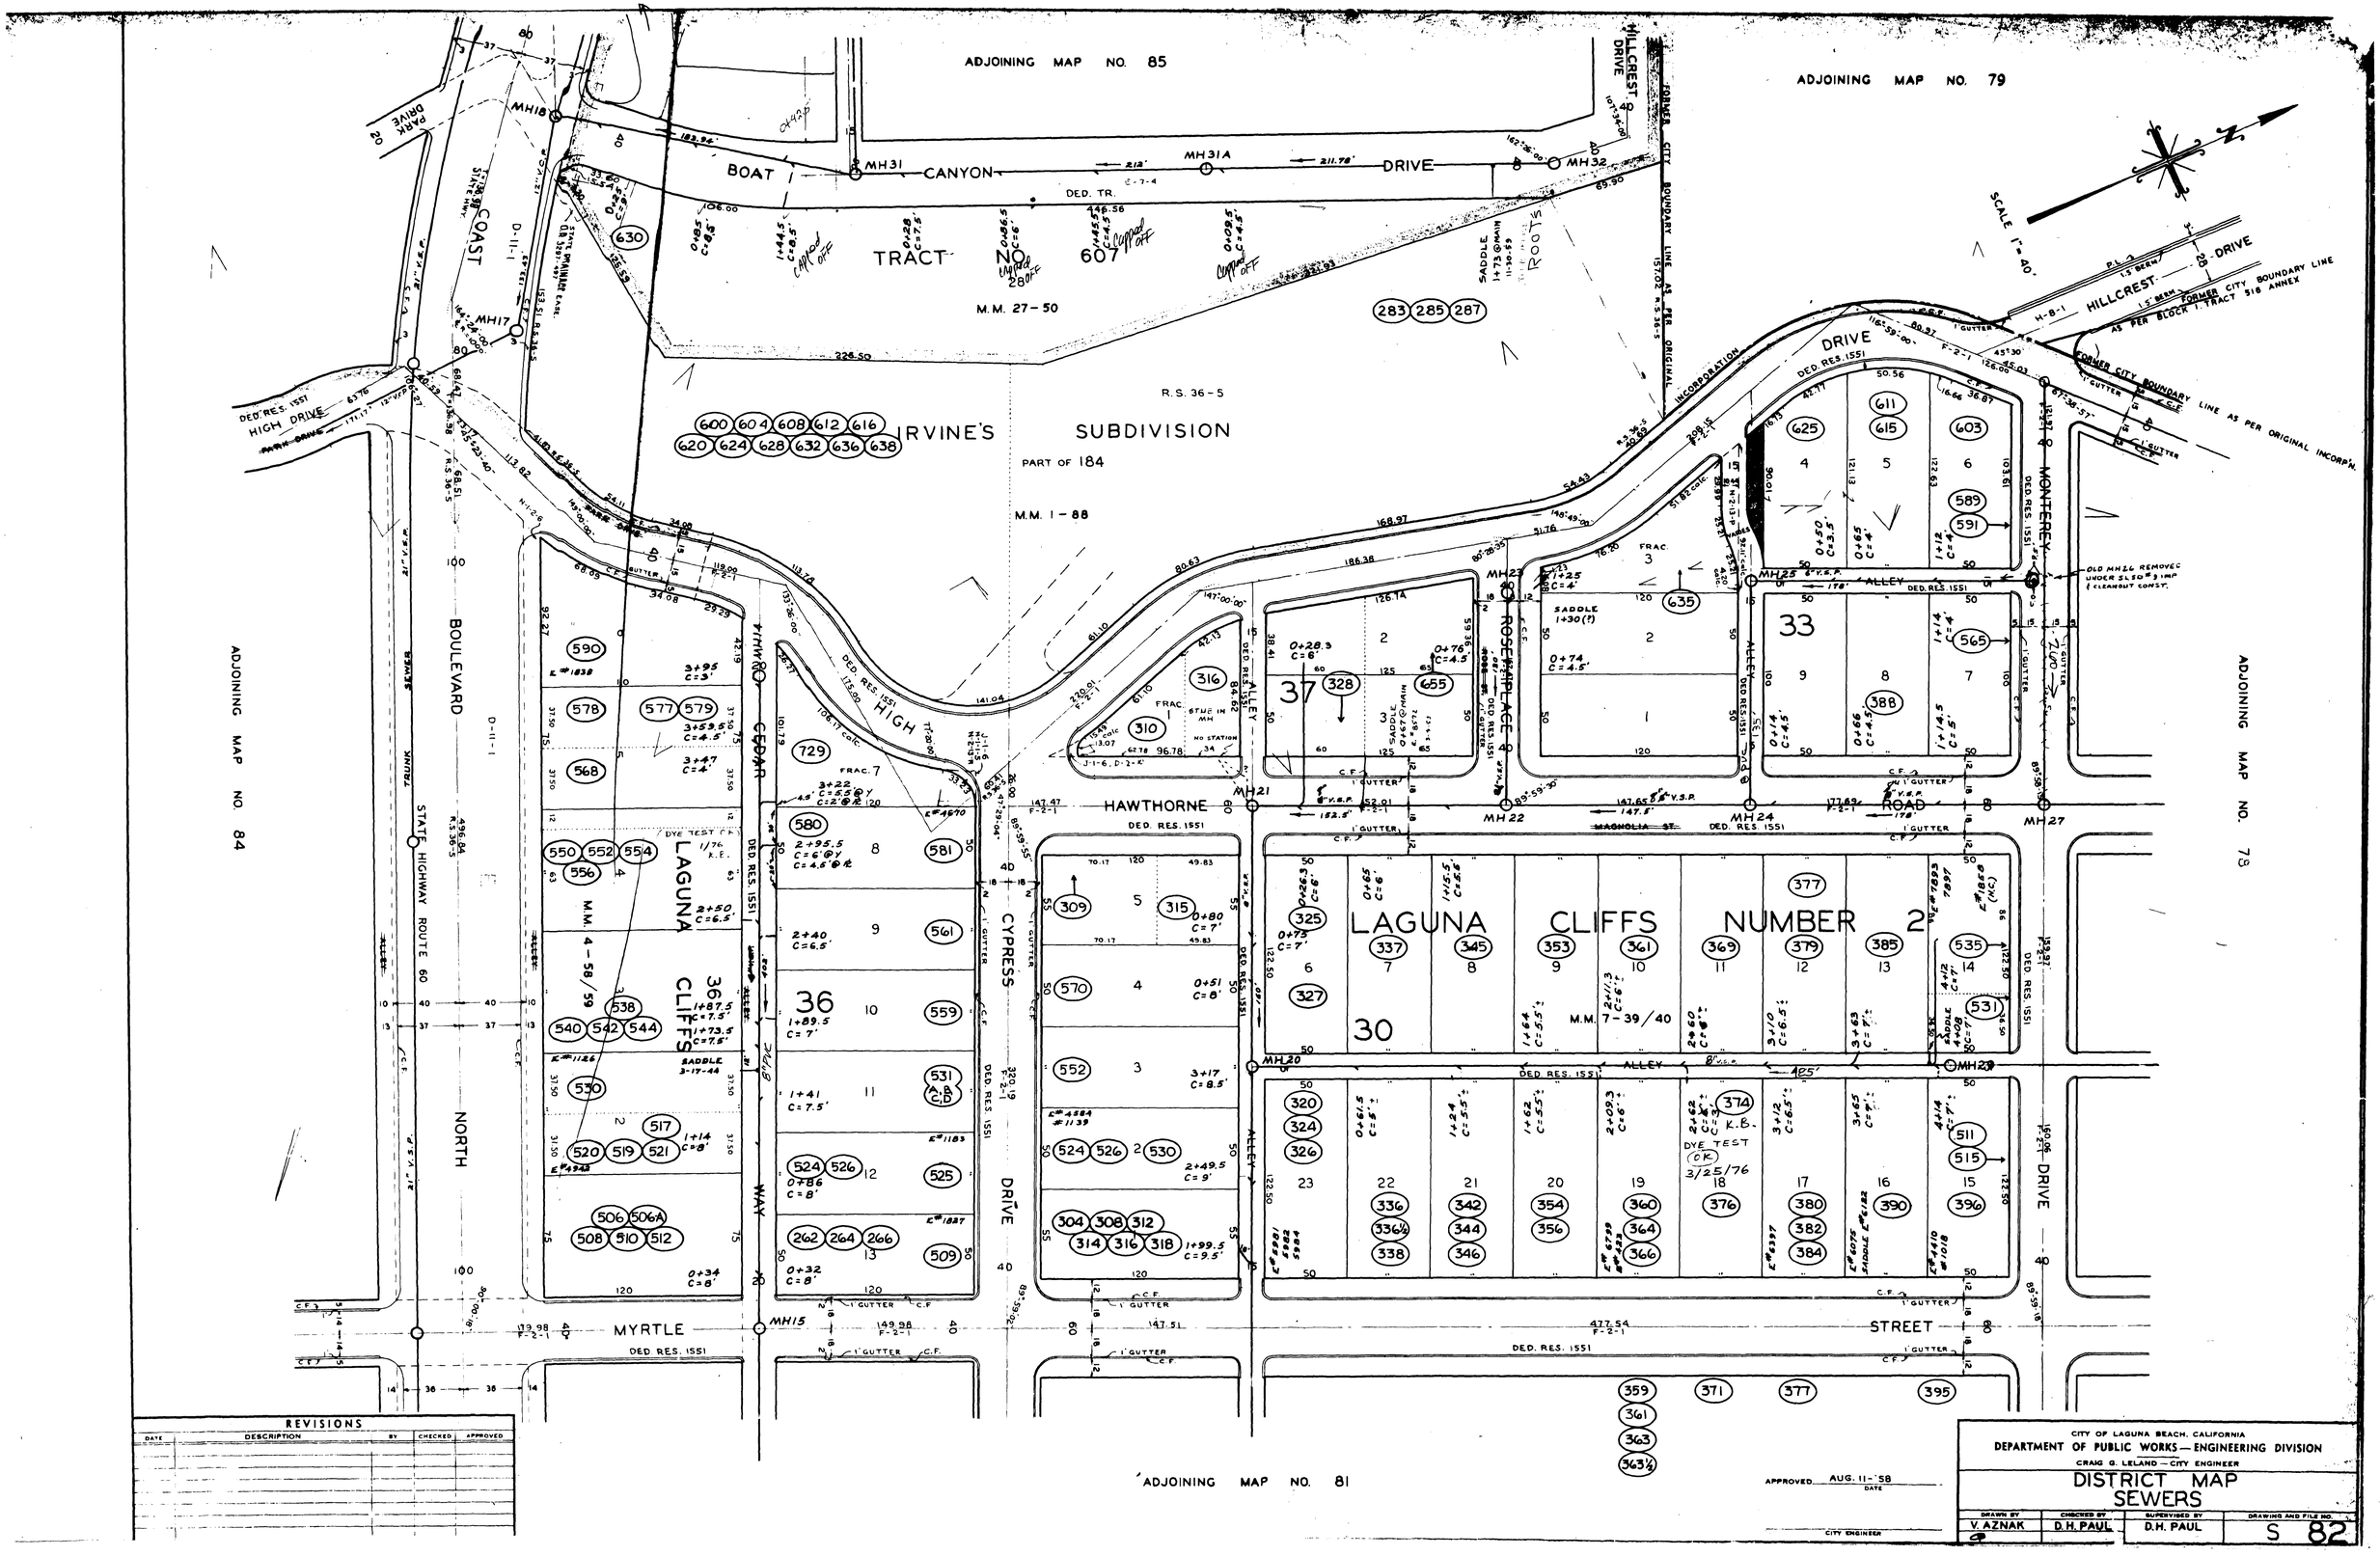
ADJOINING MAP NO. 85
ADJOINING MAP NO. 79
ADJOINING MAP NO. 84
ADJOINING MAP NO. 78
ADJOINING MAP NO. 81
BOAT CANYON DRIVE
TRACT NO. 607
M.M. 27-50
IRVINE'S SUBDIVISION
PART OF 184
M.M. 1-88
R.S. 36-5
HILLCREST DRIVE
FORMER CITY BOUNDARY LINE AS PER ORIGINAL INCORPORATION
FORMER CITY BOUNDARY LINE AS PER BLOCK 1 TRACT 518 ANNEX
SCALE 1" = 40'
COAST BOULEVARD
STATE HIGHWAY ROUTE 60
NORTH
HIGH DRIVE
PARK DRIVE
HAWTHORNE ROAD
MYRTLE STREET
CYPRESS DRIVE
CEDAR WAY
ROSEMPLACE
MONTEREY DRIVE
LAGUNA CLIFFS
LAGUNA CLIFFS NUMBER 2
M.M. 4-58/59
M.M. 7-39/40
DED. RES. 1551
ALLEY
MAGNOLIA ST.
DYE TEST
REVISIONS
DATE
DESCRIPTION
BY
CHECKED
APPROVED
APPROVED AUG. 11-'58
DATE
CITY ENGINEER
CITY OF LAGUNA BEACH, CALIFORNIA
DEPARTMENT OF PUBLIC WORKS — ENGINEERING DIVISION
CRAIG G. LELAND — CITY ENGINEER
DISTRICT MAP
SEWERS
DRAWN BY V. AZNAK
CHECKED BY D.H. PAUL
SUPERVISED BY D.H. PAUL
DRAWING AND FILE NO. S 82