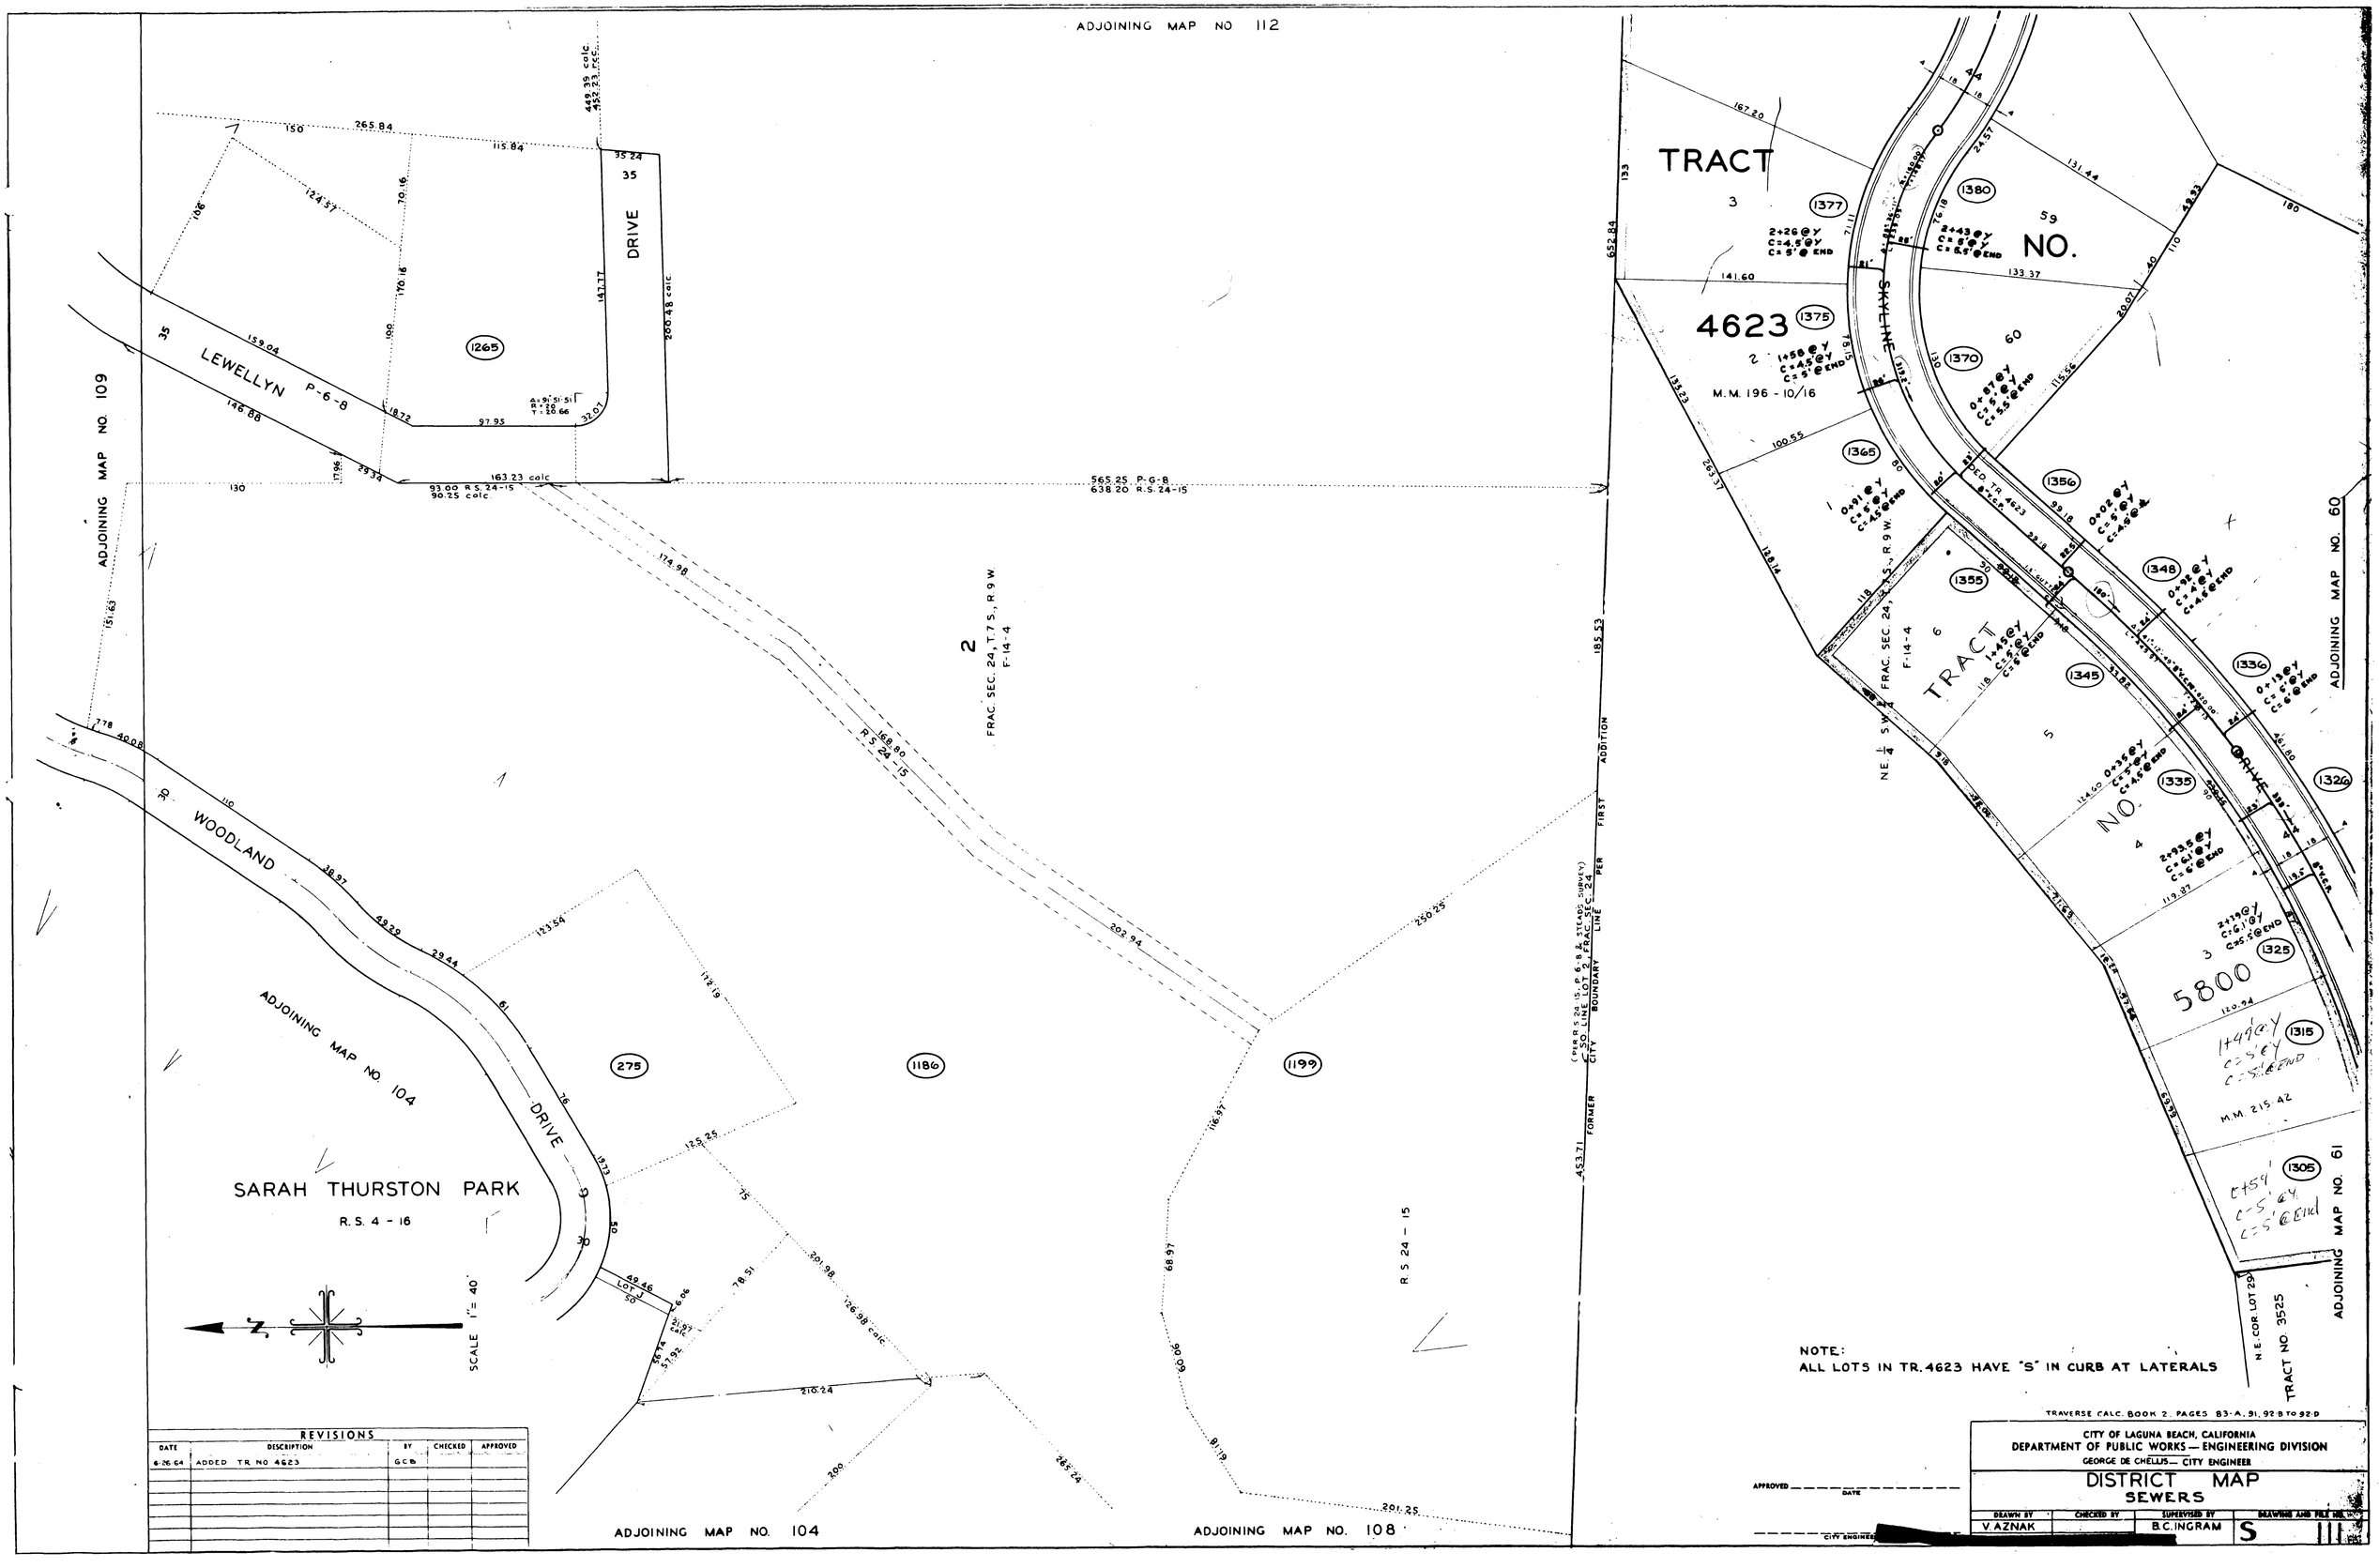
ADJOINING MAP NO 112
ADJOINING MAP NO. 109
ADJOINING MAP NO. 104
ADJOINING MAP NO. 108
ADJOINING MAP NO. 60
ADJOINING MAP NO. 61
LEWELLYN P-6-8
WOODLAND DRIVE
DRIVE
SARAH THURSTON PARK
R.S. 4 - 16
SCALE 1" = 40'
TRACT NO. 4623
M.M. 196 - 10/16
SKYLINE DRIVE
TRACT NO. 5800
M.M. 215 42
TRACT NO. 3525
N.E. COR. LOT 29
FRAC. SEC. 24, T.7 S., R.9 W.
F-14-4
R.S. 24 - 15
565.25 P-G-8
638.20 R.S. 24-15
FIRST ADDITION
FORMER CITY BOUNDARY LINE PER FRAC. SEC. 24
NOTE:
ALL LOTS IN TR. 4623 HAVE "S" IN CURB AT LATERALS
TRAVERSE CALC. BOOK 2, PAGES 83-A, 91, 92-B TO 92-D
CITY OF LAGUNA BEACH, CALIFORNIA
DEPARTMENT OF PUBLIC WORKS — ENGINEERING DIVISION
GEORGE DE CHELLIS — CITY ENGINEER
DISTRICT MAP
SEWERS
DRAWN BY V. AZNAK
CHECKED BY
SUPERVISED BY B.C. INGRAM
DRAWING AND FILE NO. S 111
APPROVED
DATE
CITY ENGINEER
REVISIONS
DATE 6-26-64
DESCRIPTION ADDED TR NO 4623
BY GCB
CHECKED
APPROVED